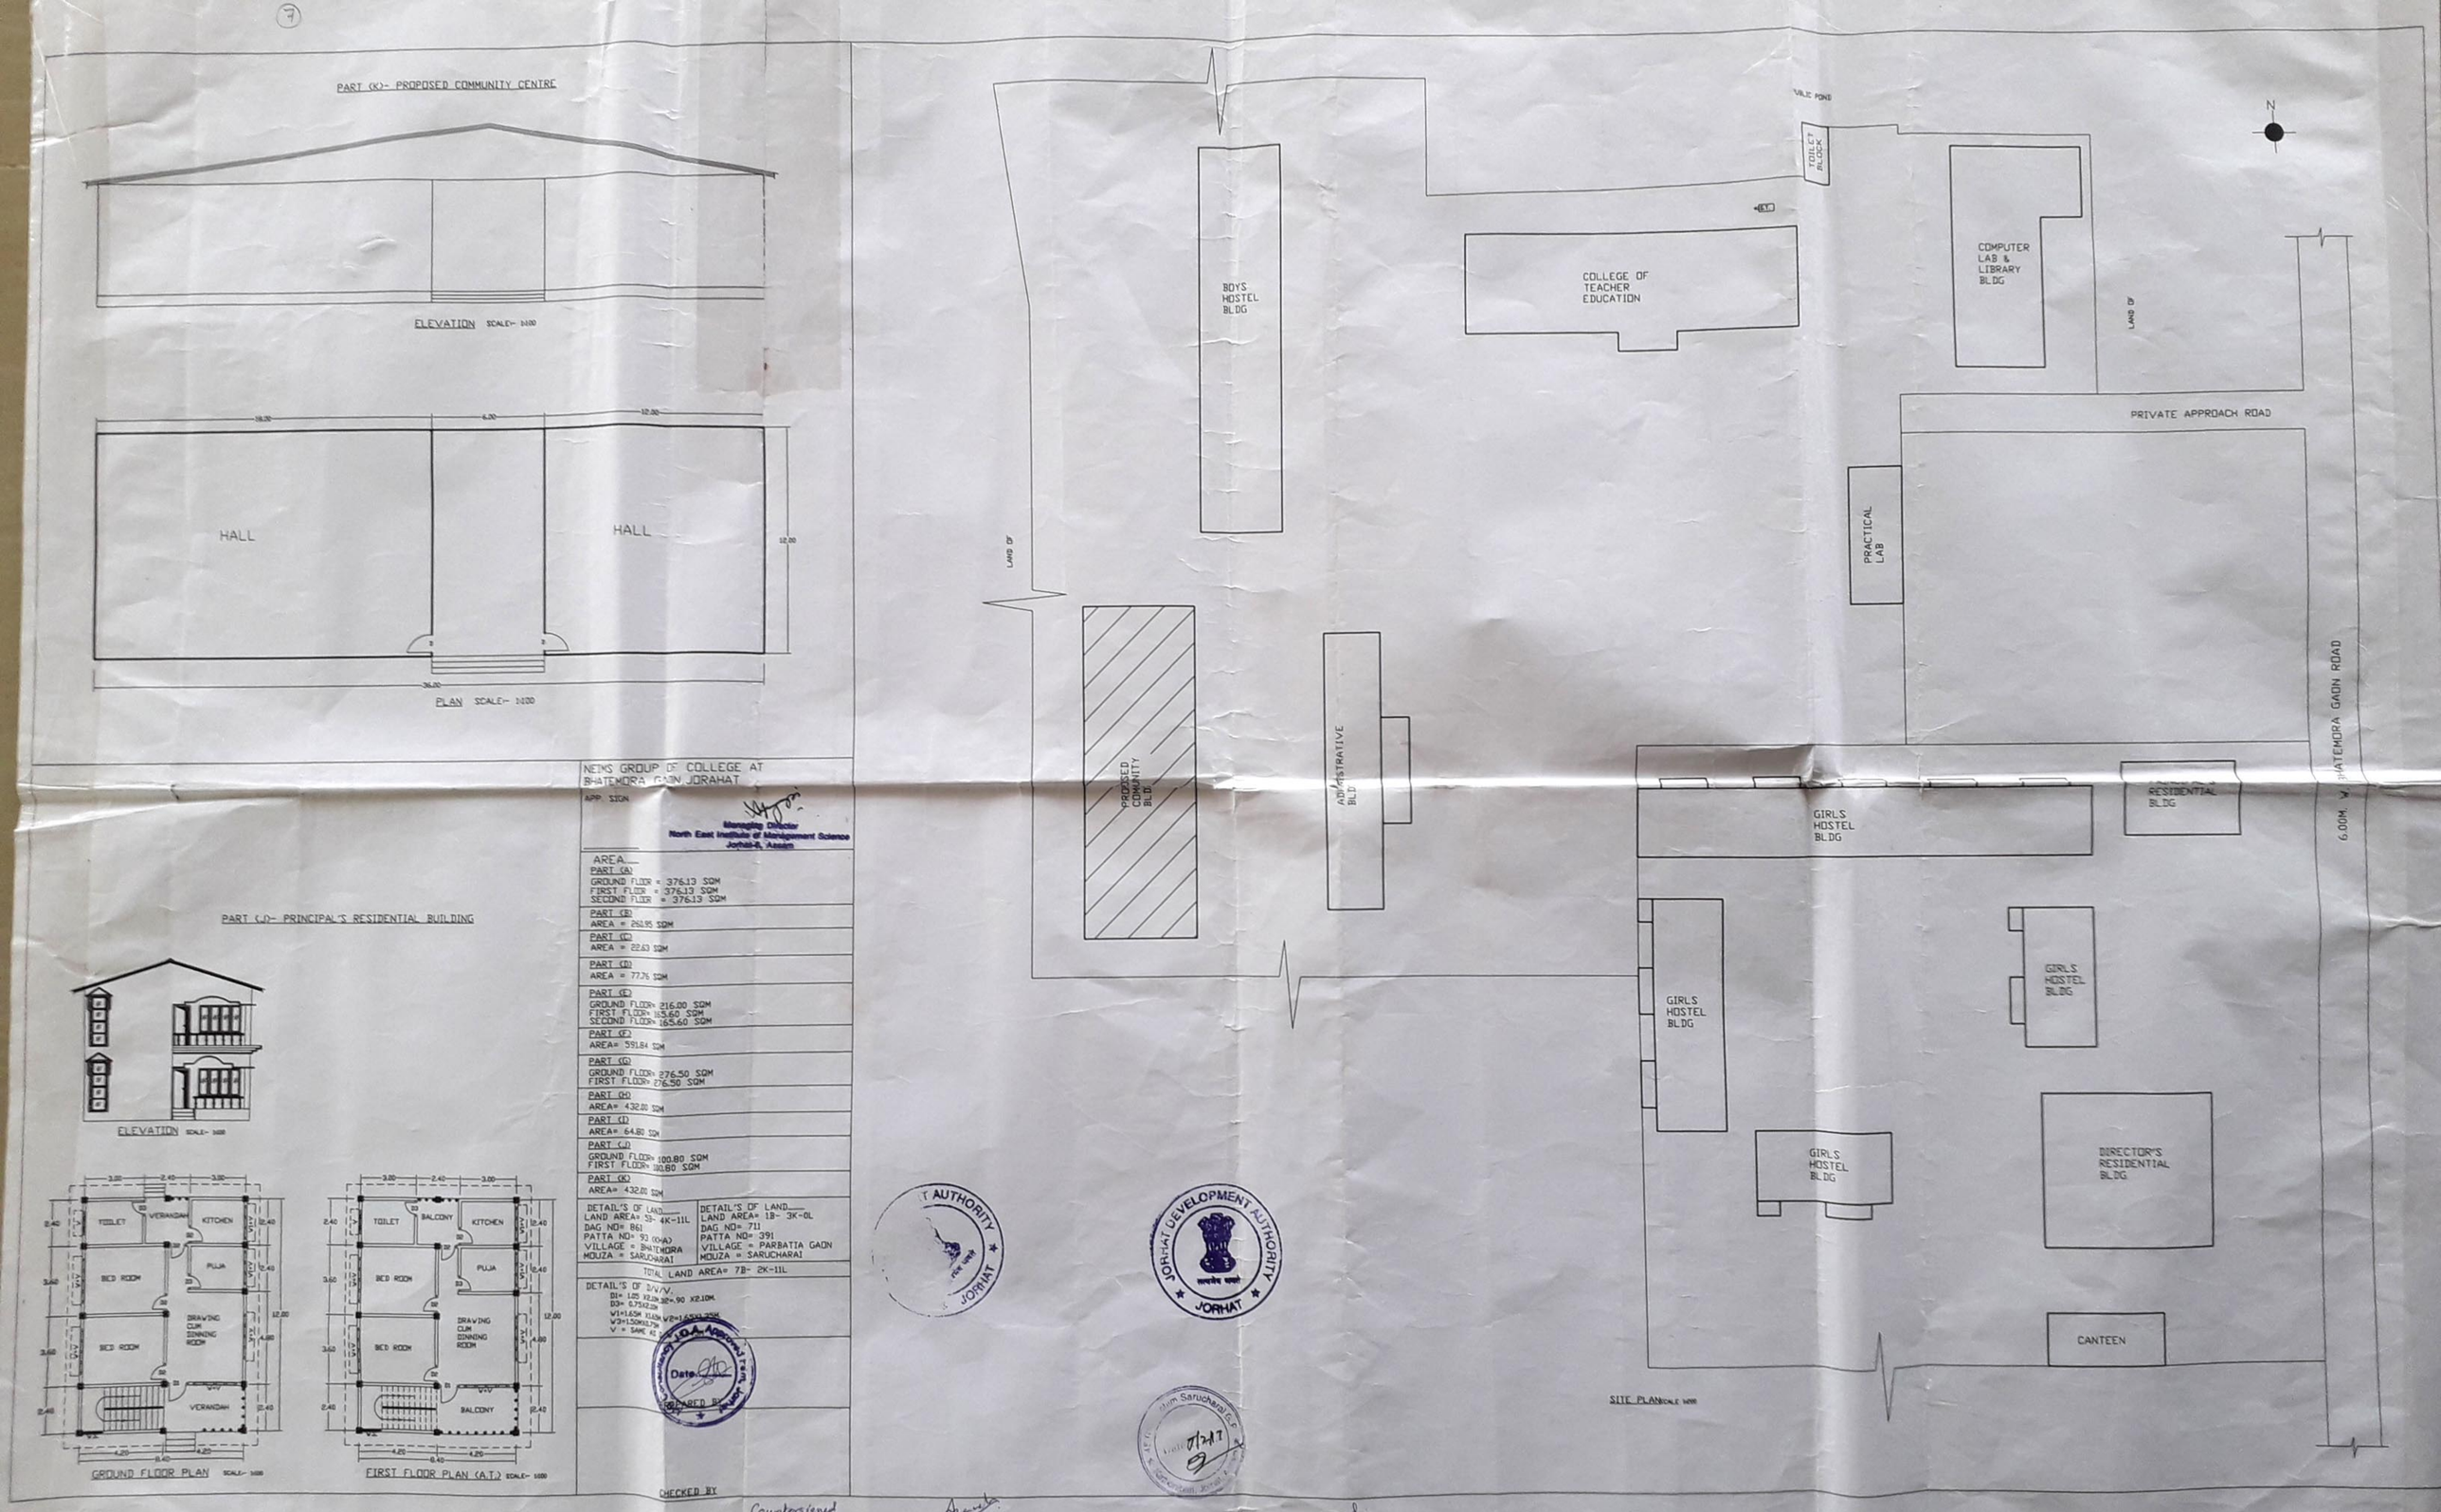

PART (K)- PROPOSED COMMUNITY CENTRE
ELEVATION SCALE- 1:100
HALL
HALL
PLAN SCALE- 1:100
PART (J)- PRINCIPAL'S RESIDENTIAL BUILDING
ELEVATION SCALE- 1:100
TOILET
VERANDAH
KITCHEN
BED ROOM
PUJA
DRAWING CUM DINNING ROOM
BED ROOM
VERANDAH
GROUND FLOOR PLAN SCALE- 1:100
TOILET
BALCONY
KITCHEN
BED ROOM
PUJA
DRAWING CUM DINNING ROOM
BED ROOM
BALCONY
FIRST FLOOR PLAN (A.T.) SCALE- 1:100
NEIMS GROUP OF COLLEGE AT BHATEMORA GAON JORAHAT
APP. SIGN
Managing Director
North East Institute of Management Science
Jorhat-8, Assam
AREA
PART (A)
GROUND FLOOR = 376.13 SQM
FIRST FLOOR = 376.13 SQM
SECOND FLOOR = 376.13 SQM
PART (B)
AREA = 260.95 SQM
PART (C)
AREA = 22.63 SQM
PART (D)
AREA = 77.76 SQM
PART (E)
GROUND FLOOR= 216.00 SQM
FIRST FLOOR= 165.60 SQM
SECOND FLOOR= 165.60 SQM
PART (F)
AREA= 591.84 SQM
PART (G)
GROUND FLOOR= 276.50 SQM
FIRST FLOOR= 276.50 SQM
PART (H)
AREA= 432.00 SQM
PART (I)
AREA= 64.80 SQM
PART (J)
GROUND FLOOR= 100.80 SQM
FIRST FLOOR= 100.80 SQM
PART (K)
AREA= 432.00 SQM
DETAIL'S OF LAND
LAND AREA= 5B- 4K-11L
DAG NO= 861
PATTA NO= 93 (KHA)
VILLAGE = BHATEMORA
MOUZA = SARUCHARAI
DETAIL'S OF LAND
LAND AREA= 1B- 3K-0L
DAG NO= 711
PATTA NO= 391
VILLAGE = PARBATIA GAON
MOUZA = SARUCHARAI
TOTAL LAND AREA= 7B- 2K-11L
DETAIL'S OF D/V/V.
D1= 1.05 X2.10M, D2=.90 X2.10M
D3= 0.75X2.10M
V1=1.65M X1.65M, V2=1.65X1.25M
V3=1.50MX1.75M
V = SAME AS
CHECKED BY
BOYS HOSTEL BLDG
COLLEGE OF TEACHER EDUCATION
TOILET BLOCK
COMPUTER LAB & LIBRARY BLDG
LAND OF
PRIVATE APPROACH ROAD
PRACTICAL LAB
LAND OF
PROPOSED COMMUNITY BLD
ADMINISTRATIVE BLD
GIRLS HOSTEL BLDG
RESIDENTIAL BLDG
6.00M. W. BHATEMORA GAON ROAD
GIRLS HOSTEL BLDG
GIRLS HOSTEL BLDG
GIRLS HOSTEL BLDG
DIRECTOR'S RESIDENTIAL BLDG
CANTEEN
SITE PLAN SCALE 1:200
JORHAT DEVELOPMENT AUTHORITY
JORHAT
Date
Countersigned
Assistant Executive Engineer (T/C)
P.W.D., Jorhat Road Circle
Sector Inspector
Jorhat Development Authority
Jorhat
Approved
President